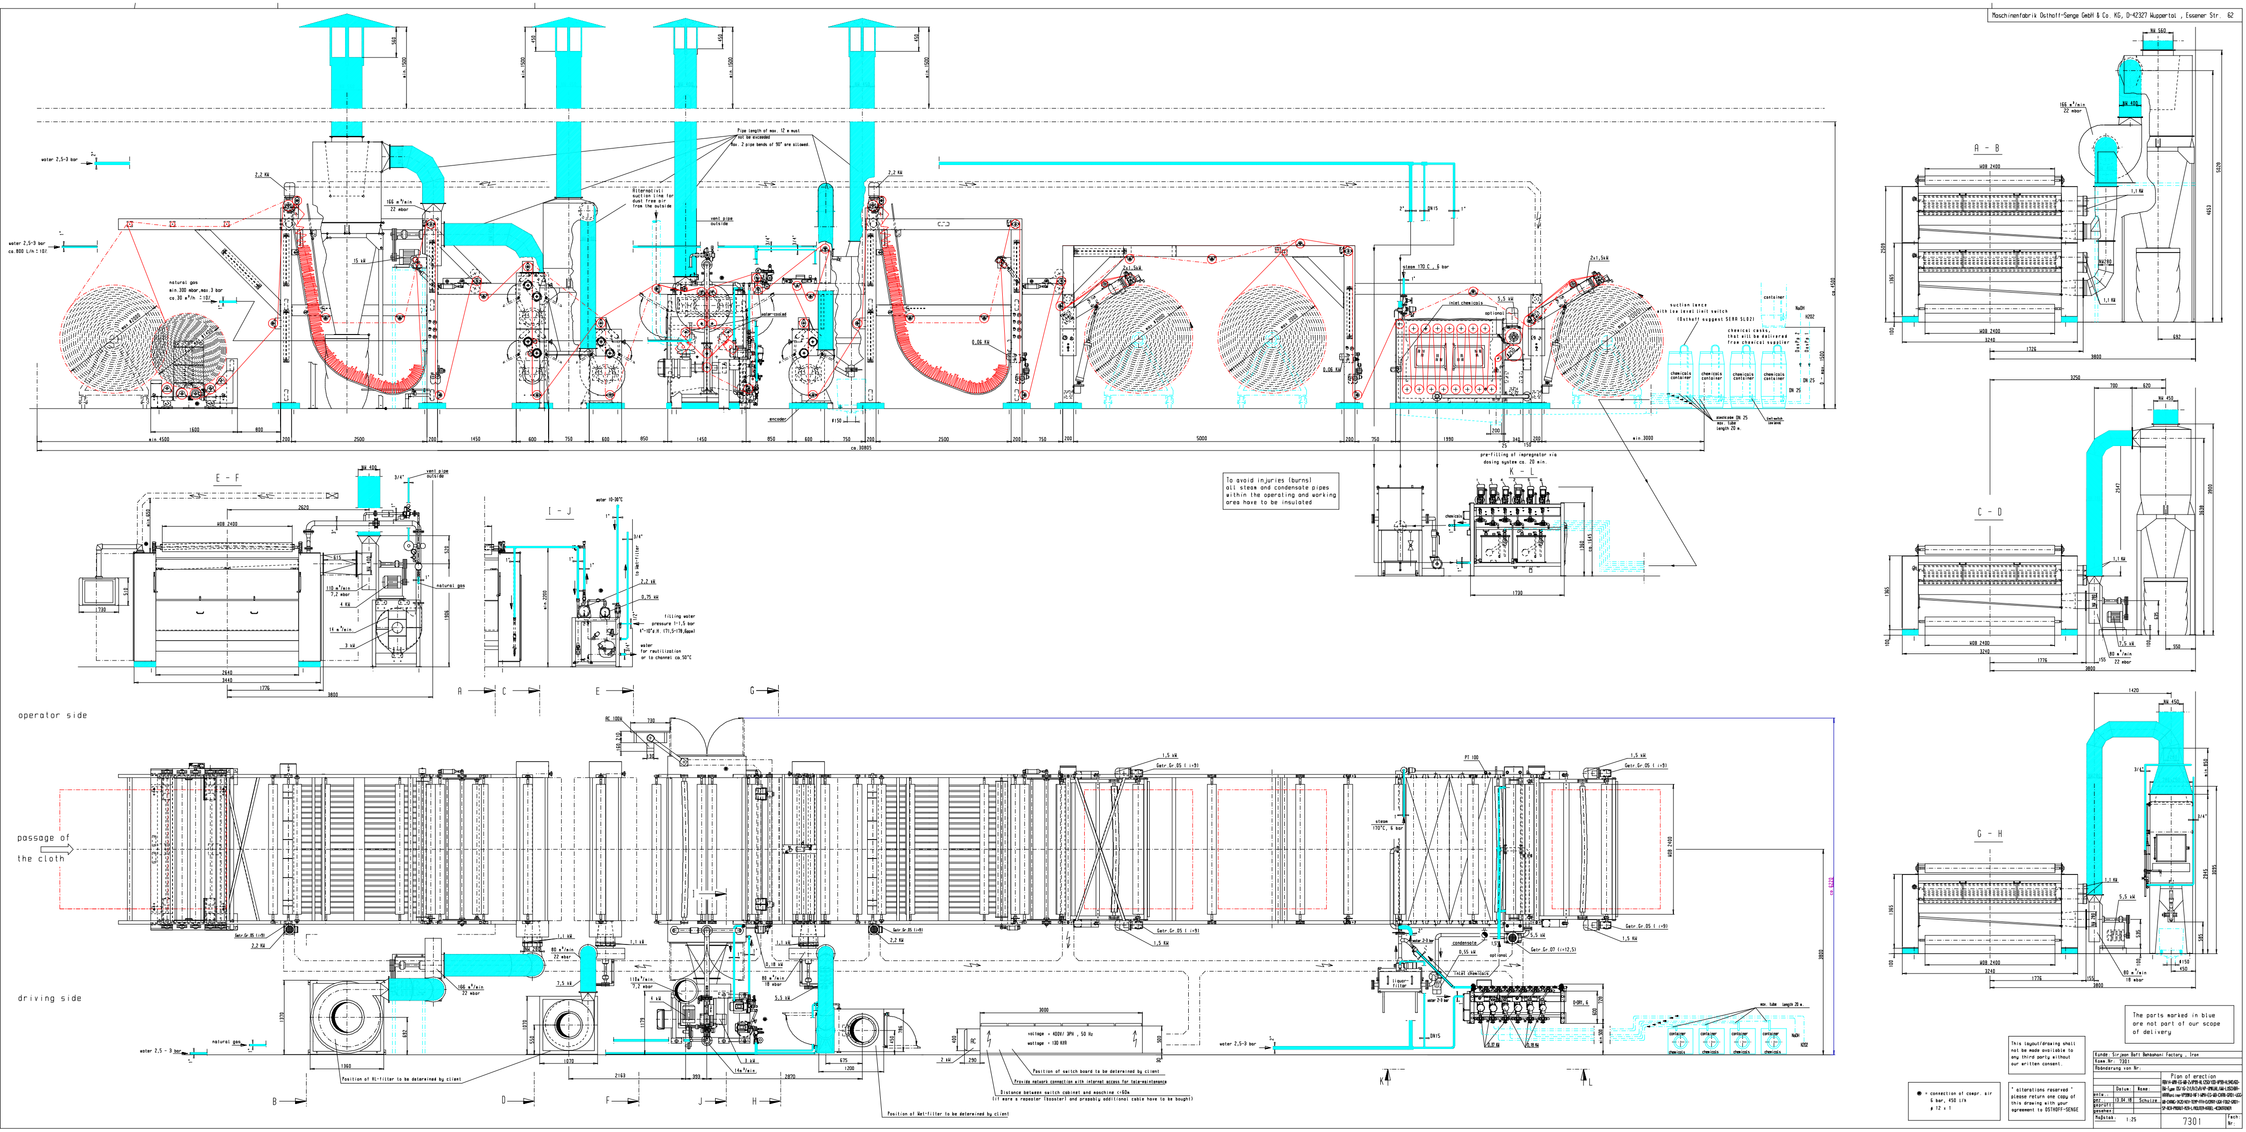
Maschinenfabrik Osthoff-Senge GmbH & Co. KG, D-42327 Wuppertal , Essener Str. 62
A - B
C - D
E - F
G - H
I - J
K - L
operator side
passage of the cloth
driving side
To avoid injuries (burns) all steam and condensate pipes within the operating and working area have to be insulated
The parts marked in blue are not part of our scope of delivery
This layout/drawing shall not be made available to any third party without our written consent.
● = connection of compr. air 6 bar, 450 l/h ø 12 x 1
" alterations reserved " please return one copy of this drawing with your agreement to OSTHOFF-SENGE
Kunde: Sirjean Baft Behbahani Factory , Iran
Komm.Nr: 7301
Abänderung von Nr:
Plan of erection
ABV14-WMV-EG-WB-2xVP99-HL1250/100-VP99-HL940/60-BW-Type OS/1G-2/LR/2xR/4P-UMKUHL/WA-LÖSCHBA-HAARonline-VP99KU-NF1-WMH-EG-WB-CHAN-GRD1-UGG-WB-CHANG-3K20-NIV-TEMP-FFH-O/DRAY-UGX-FOU2-GRD1-SP-ACA-PRDAUT-MZA-L/ROUTER-KABEL-4CONTAINER
Datum: Name:
entw.:
gez.: 13.04.18 Schulze
geprüft:
gesehen:
Maßstab: 1:25
7301
Fach: Nr: