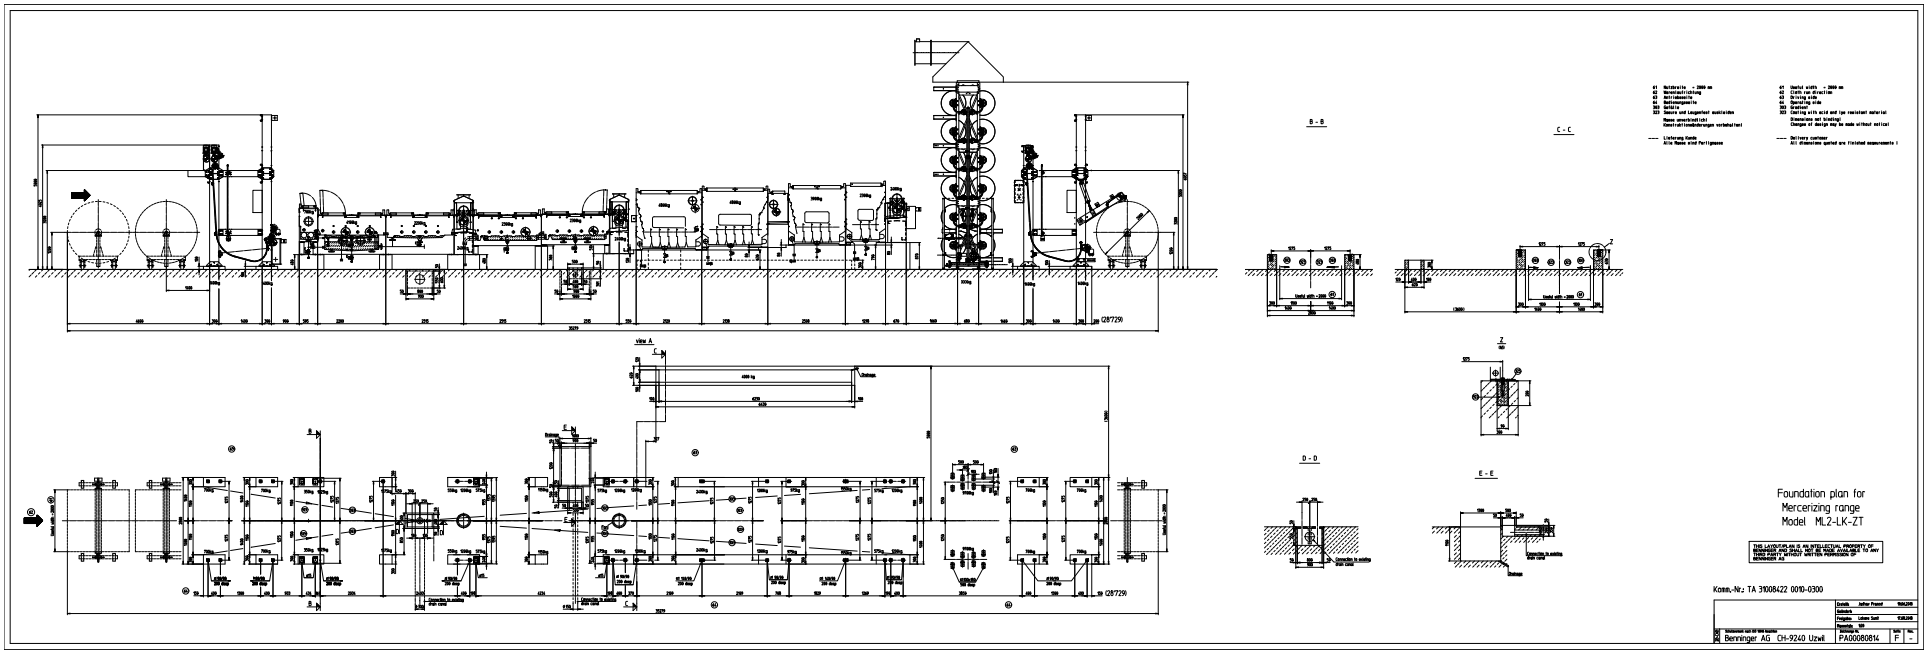

B - B
C - C
D - D
E - E
view A
Foundation plan for
Mercerizing range
Model ML2-LK-ZT
THIS LAYOUT-PLAN IS AN INTELLECTUAL PROPERTY OF BENNINGER AND SHALL NOT BE MADE AVAILABLE TO ANY THIRD PARTY WITHOUT WRITTEN PERMISSION OF BENNINGER AG
Komm.-Nr.: TA 31008422 0010-0300
Benninger AG CH-9240 Uzwil
PA00080814